





FRONT ELEVATION



REAR ELVATION

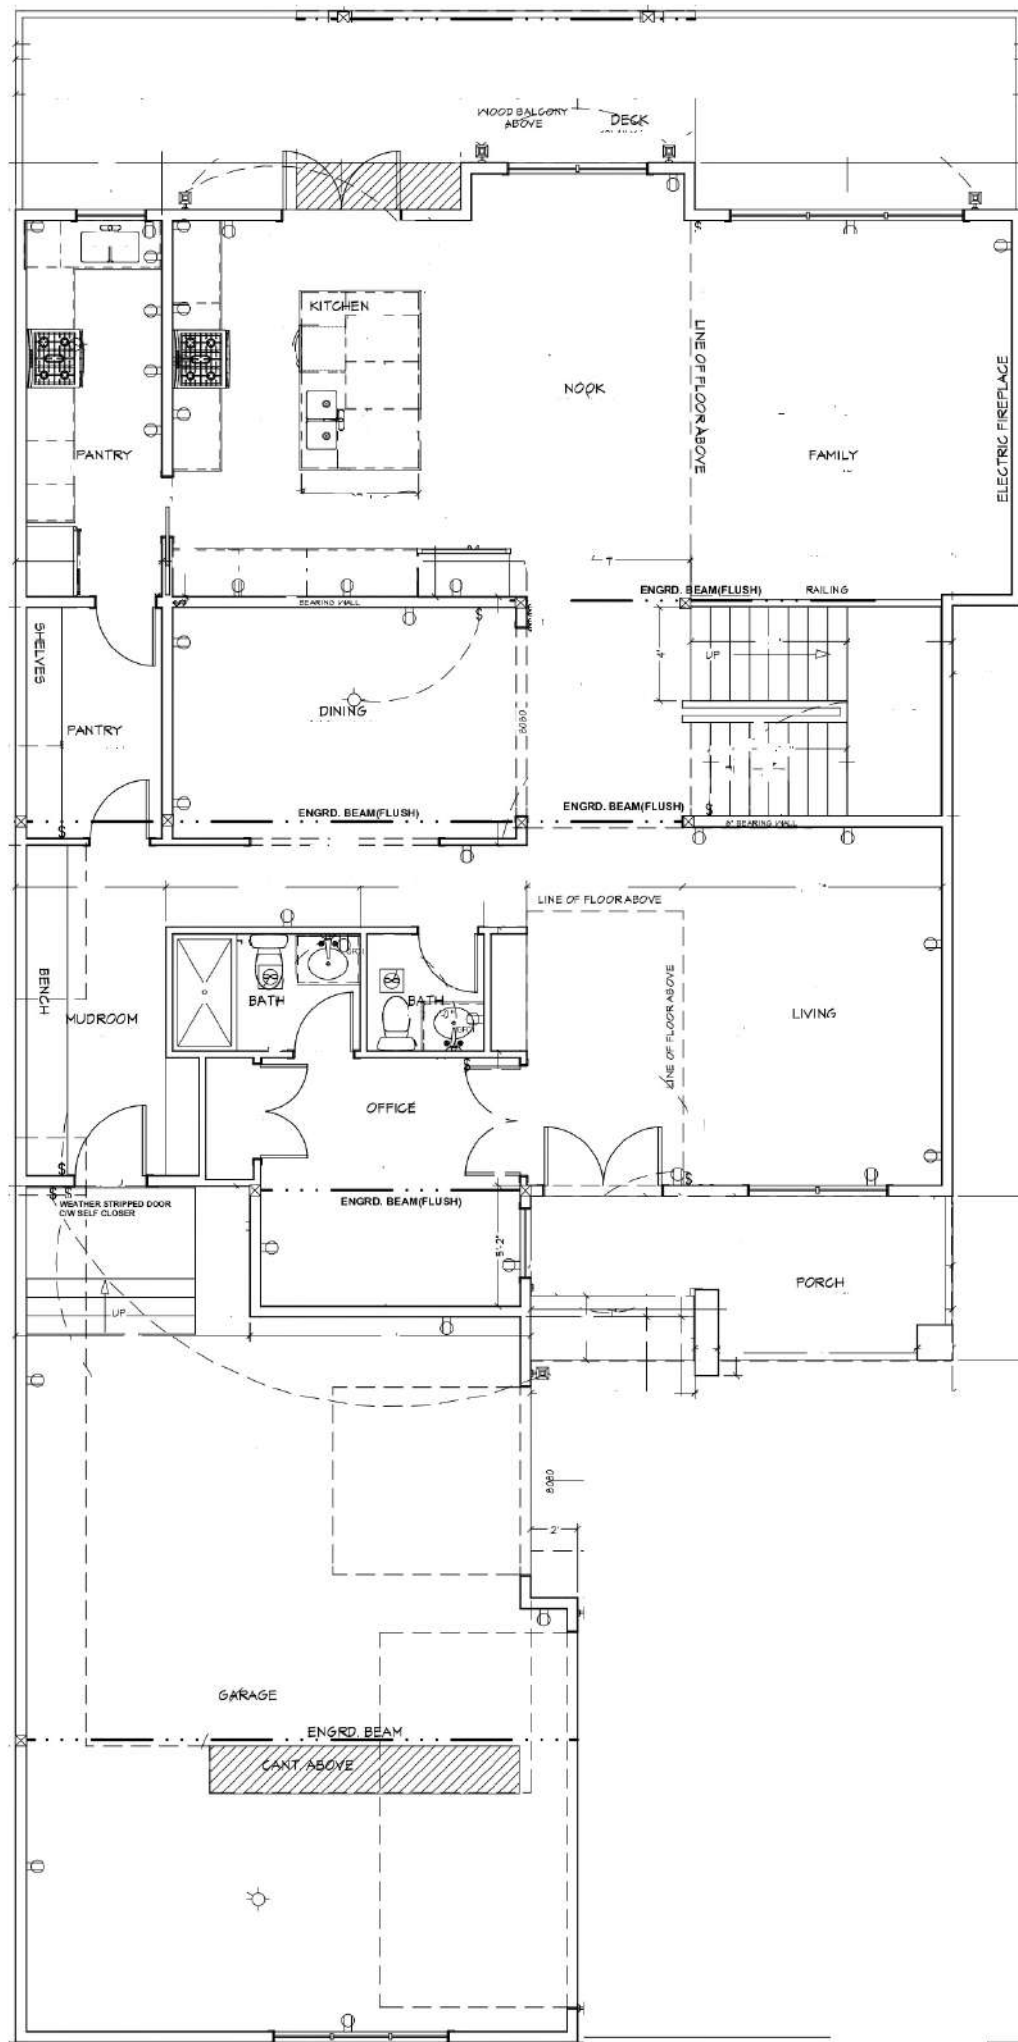

MAIN FLOOR PLAN

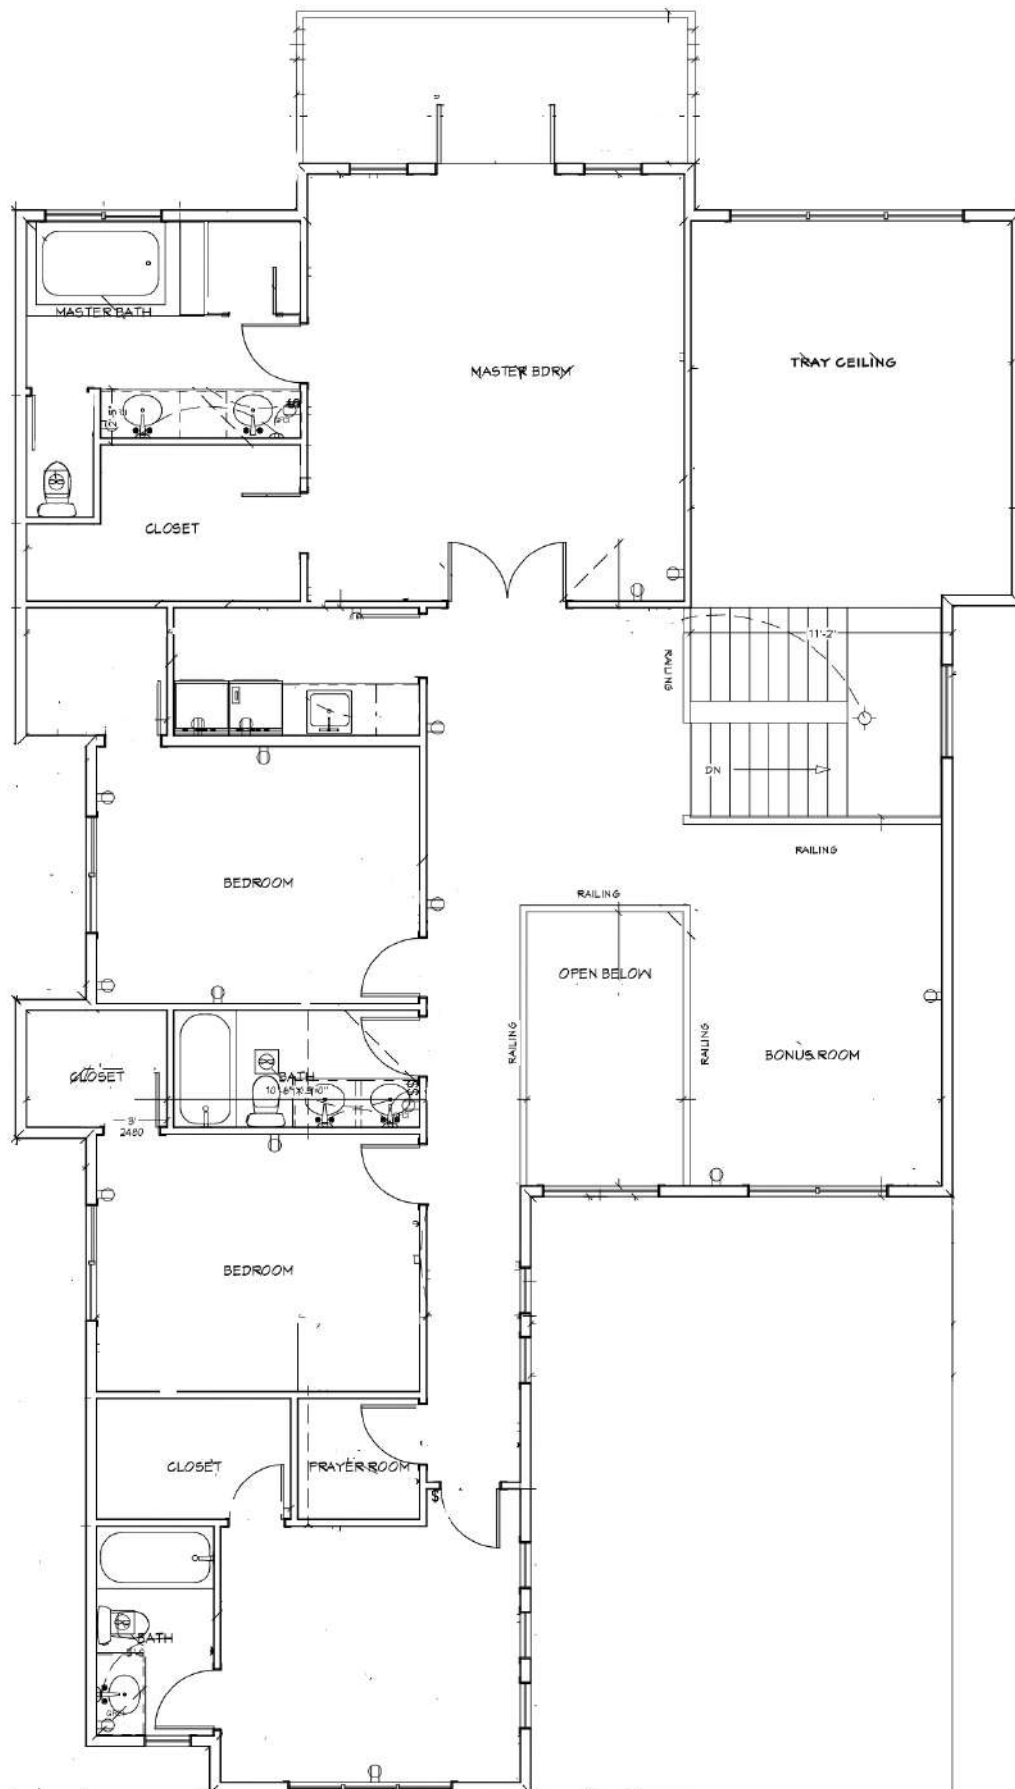

SECOND FLOOR PLAN